Example Site Plan for Commercial Developments (within City of Miramichi) Example D8

Refer to the applicable checklists for other required information

February 2025 Edition

This example applies to all developments (commercial,industrial, institutional, multi-unit residential, etc.) within the City of Miramichi, other than single and two unit dwellings, such as but not limited to retail stores, restaurants, churches, public buildings, etc.
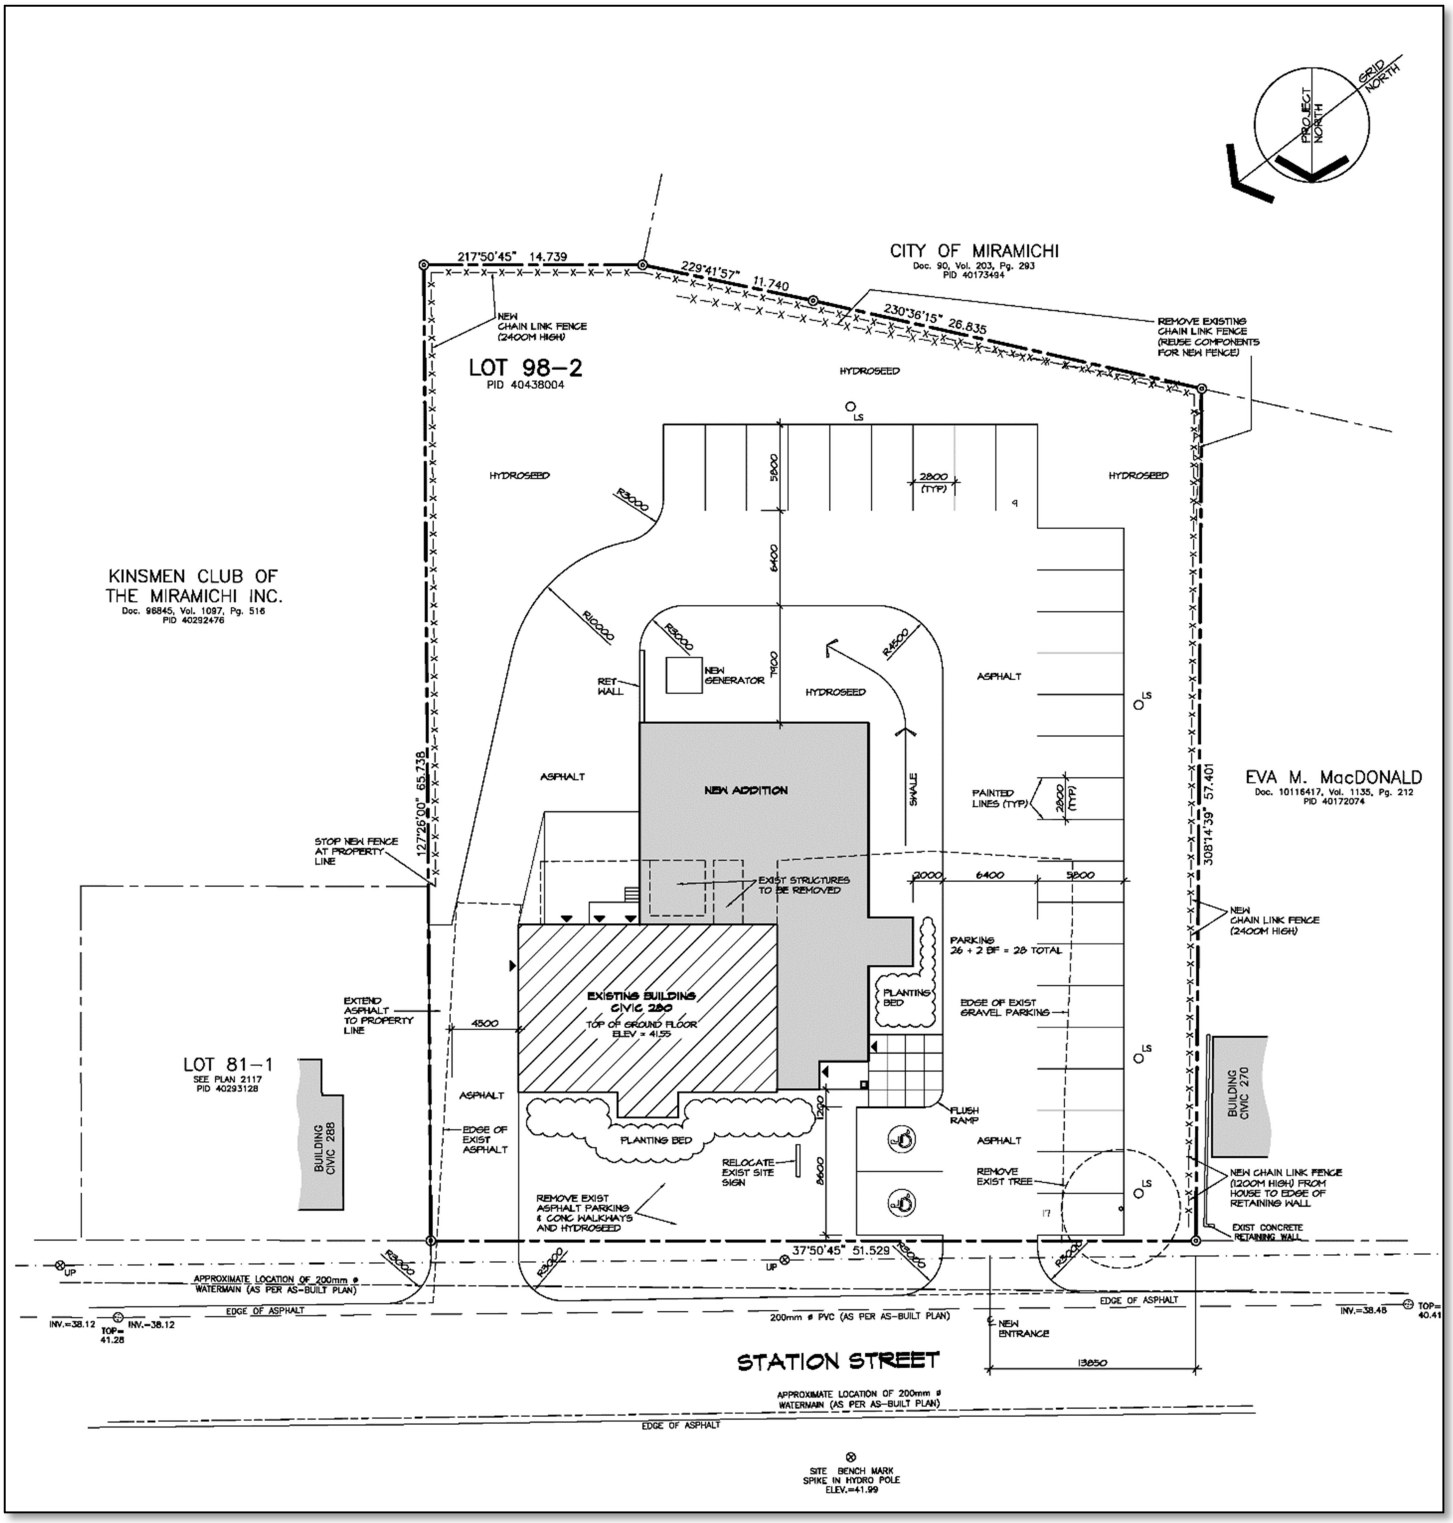
Please contact a GMSC Planner at 1-506-778-5359 or info@gmsc.ca to inquire about zoning and municipal plan or other requirements.